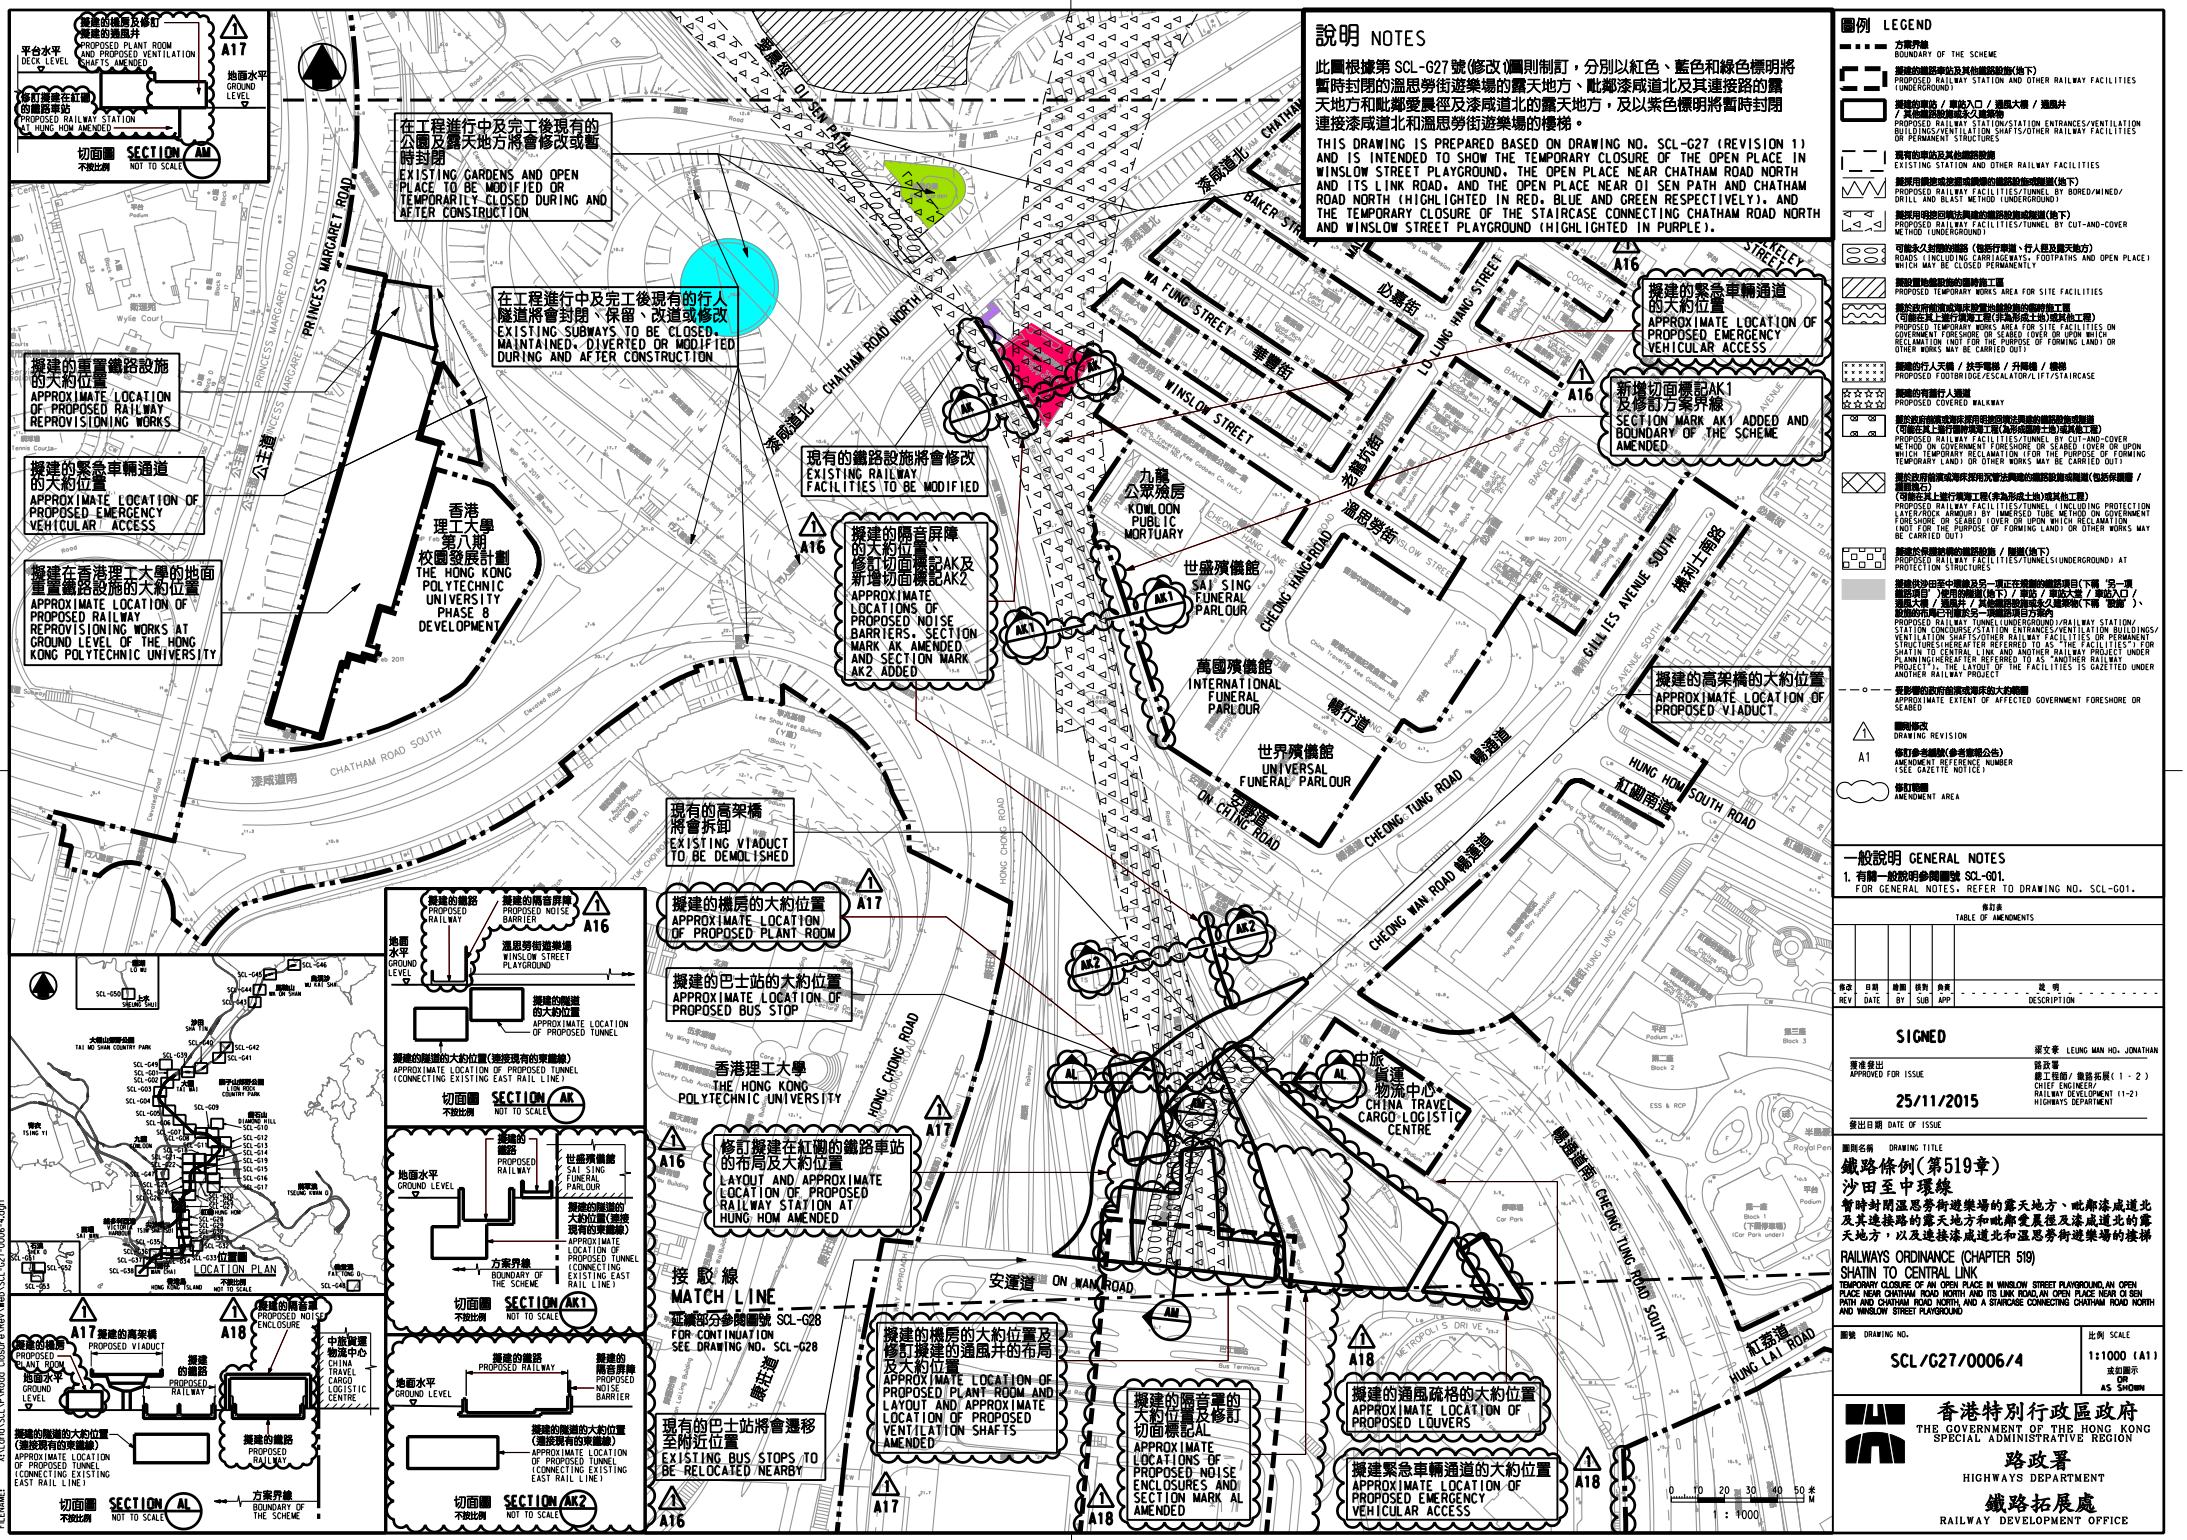

說明 NOTES

此圖根據第 SCL-G27 號(修改1)圖則制訂，分別以紅色、藍色和綠色標明將暫時封閉的溫思勞街遊樂場的露天地方、毗鄰漆咸道北及其連接路的露天地方和毗鄰愛晨徑及漆咸道北的露天地方，及以紫色標明將暫時封閉連接漆咸道北和溫思勞街遊樂場的樓梯。

THIS DRAWING IS PREPARED BASED ON DRAWING NO. SCL-G27 (REVISION 1) AND IS INTENDED TO SHOW THE TEMPORARY CLOSURE OF THE OPEN PLACE IN WINSLOW STREET PLAYGROUND, THE OPEN PLACE NEAR CHATHAM ROAD NORTH AND ITS LINK ROAD, AND THE OPEN PLACE NEAR OI SEN PATH AND CHATHAM ROAD NORTH (HIGHLIGHTED IN RED, BLUE AND GREEN RESPECTIVELY), AND THE TEMPORARY CLOSURE OF THE STAIRCASE CONNECTING CHATHAM ROAD NORTH AND WINSLOW STREET PLAYGROUND (HIGHLIGHTED IN PURPLE).

圖例 LEGEND

- 方案界線 BOUNDARY OF THE SCHEME
- 擬建的鐵路車站及其他鐵路設施(地下) PROPOSED RAILWAY STATION AND OTHER RAILWAY FACILITIES (UNDERGROUND)
- 擬建的車站 / 車站入口 / 通風大廈 / 通風井 / 其他鐵路設施或永久建築物 PROPOSED RAILWAY STATION/STATION ENTRANCES/VENTILATION BUILDINGS/VENTILATION SHAFTS/OTHER RAILWAY FACILITIES OR PERMANENT STRUCTURES
- 現有的車站及其他鐵路設施 EXISTING STATION AND OTHER RAILWAY FACILITIES
- 擬採用鑽挖或爆破隧道興建的鐵路設施或隧道(地下) PROPOSED RAILWAY FACILITIES/TUNNEL BY BORED/MINED/DRILL AND BLAST METHOD (UNDERGROUND)
- 擬採用明挖回填法興建的鐵路設施或隧道(地下) PROPOSED RAILWAY FACILITIES/TUNNEL BY CUT-AND-COVER METHOD (UNDERGROUND)
- 可能永久封閉的道路(包括行車道、行人徑及露天地方) ROADS (INCLUDING CARRIAGEWAYS, FOOTPATHS AND OPEN PLACE) WHICH MAY BE CLOSED PERMANENTLY
- 擬設置地盤設施的臨時施工區 PROPOSED TEMPORARY WORKS AREA FOR SITE FACILITIES
- 擬於政府管有或填海床鄰接地設置的臨時施工區 (可能在其上進行填海工程(非為形成土地)或其他工程) PROPOSED TEMPORARY WORKS AREA FOR SITE FACILITIES ON GOVERNMENT FORESHORE OR SEABED (OVER OR UPON WHICH RECLAMATION (NOT FOR THE PURPOSE OF FORMING LAND) OR OTHER WORKS MAY BE CARRIED OUT)
- 擬建的行人天橋 / 扶手電梯 / 升降機 / 樓梯 PROPOSED FOOTBRIDGE/ESCALATOR/LIFT/STAIRCASE
- 擬建的有蓋行人通道 PROPOSED COVERED WALKWAY
- 擬於政府管有或填海床採用明挖回填法興建的鐵路設施或隧道 (可能在其上進行臨時填海工程(為形成臨時土地)或其他工程) PROPOSED RAILWAY FACILITIES/TUNNEL BY CUT-AND-COVER METHOD ON GOVERNMENT FORESHORE OR SEABED (OVER OR UPON WHICH TEMPORARY RECLAMATION (FOR THE PURPOSE OF FORMING TEMPORARY LAND) OR OTHER WORKS MAY BE CARRIED OUT)
- 擬於政府管有或填海床採用沉管法興建的鐵路設施或隧道(包括保護層 / 鎧裝層石) (可能在其上進行填海工程(非為形成土地)或其他工程) PROPOSED RAILWAY FACILITIES/TUNNEL (INCLUDING PROTECTION LAYER/ROCK ARMOUR) BY IMMERSED TUBE METHOD ON GOVERNMENT FORESHORE OR SEABED (OVER OR UPON WHICH RECLAMATION (NOT FOR THE PURPOSE OF FORMING LAND) OR OTHER WORKS MAY BE CARRIED OUT)
- 擬建於易碎岩層的鐵路設施 / 隧道(地下) PROPOSED RAILWAY FACILITIES/TUNNEL(S)UNDERGROUND) AT PROTECTION STRUCTURES
- 擬建快速鐵路第一九龍總站及另一項正在建設的鐵路項目(下稱「另一項鐵路項目」)使用的隧道(地下) / 車站 / 車站大堂 / 車站入口 / 通風大廈 / 通風井 / 其他鐵路設施或永久建築物(下稱「車站」)、設施的布局已計劃於另一項鐵路項目方案內 PROPOSED RAILWAY TUNNEL(UNDERGROUND)/RAILWAY STATION/STATION CONCOURSE/STATION ENTRANCES/VENTILATION BUILDINGS/VENTILATION SHAFTS/OTHER RAILWAY FACILITIES OR PERMANENT STRUCTURES(HEREAFTER REFERRED TO AS THE "FACILITIES") FOR SHATIN TO CENTRAL LINK AND ANOTHER RAILWAY PROJECT UNDER PLANNING(HEREAFTER REFERRED TO AS "ANOTHER RAILWAY PROJECT"), THE LAYOUT OF THE FACILITIES IS GAZETTED UNDER ANOTHER RAILWAY PROJECT
- 受影響的政府海床或填成地大約範圍 APPROXIMATE EXTENT OF AFFECTED GOVERNMENT FORESHORE OR SEABED
- 圖則修改 DRAWING REVISION (A1)
- 修訂參考編號(參考憲報公告) AMENDMENT REFERENCE NUMBER (SEE GAZETTE NOTICE)
- 修訂範圍 AMENDMENT AREA

一般說明 GENERAL NOTES

1. 有關一般說明參閱圖號 SCL-G01.
   FOR GENERAL NOTES, REFER TO DRAWING NO. SCL-G01.

修訂表 TABLE OF AMENDMENTS

修改 REV	日期 DATE	繪圖 BY	核對 SUB	負責 APP	說明 DESCRIPTION

SIGNED

擬文者 LEUNG MAN HO, JONATHAN

獲准發出 APPROVED FOR ISSUE

路政署 總工程師/ 鐵路拓展(1 - 2) CHIEF ENGINEER/ RAILWAY DEVELOPMENT (1-2) HIGHWAYS DEPARTMENT

25/11/2015

發出日期 DATE OF ISSUE

圖則名稱 DRAWING TITLE

鐵路條例(第519章)
沙田至中環線

暫時封閉溫思勞街遊樂場的露天地方、毗鄰漆咸道北及其連接路的露天地方和毗鄰愛晨徑及漆咸道北的露天地方，以及連接漆咸道北和溫思勞街遊樂場的樓梯

RAILWAYS ORDINANCE (CHAPTER 519)
SHATIN TO CENTRAL LINK
TEMPORARY CLOSURE OF AN OPEN PLACE IN WINSLOW STREET PLAYGROUND, AN OPEN PLACE NEAR CHATHAM ROAD NORTH AND ITS LINK ROAD, AN OPEN PLACE NEAR OI SEN PATH AND CHATHAM ROAD NORTH, AND A STAIRCASE CONNECTING CHATHAM ROAD NORTH AND WINSLOW STREET PLAYGROUND

圖號 DRAWING NO. SCL/G27/0006/4

比例 SCALE 1:1000 (A1) 或如顯示 OR AS SHOWN

香港特別行政區政府
THE GOVERNMENT OF THE HONG KONG SPECIAL ADMINISTRATIVE REGION
路政署 HIGHWAYS DEPARTMENT
鐵路拓展處 RAILWAY DEVELOPMENT OFFICE

PLOT DRW: E:\dlb\Plot\V8\ploter.ptl
PRINTED BY: PLOT_2000
FILENAME: K:\Grid\SCL\Plot\Road Closure\Rev\Mesh\SCL-G27-0006-4.dgn