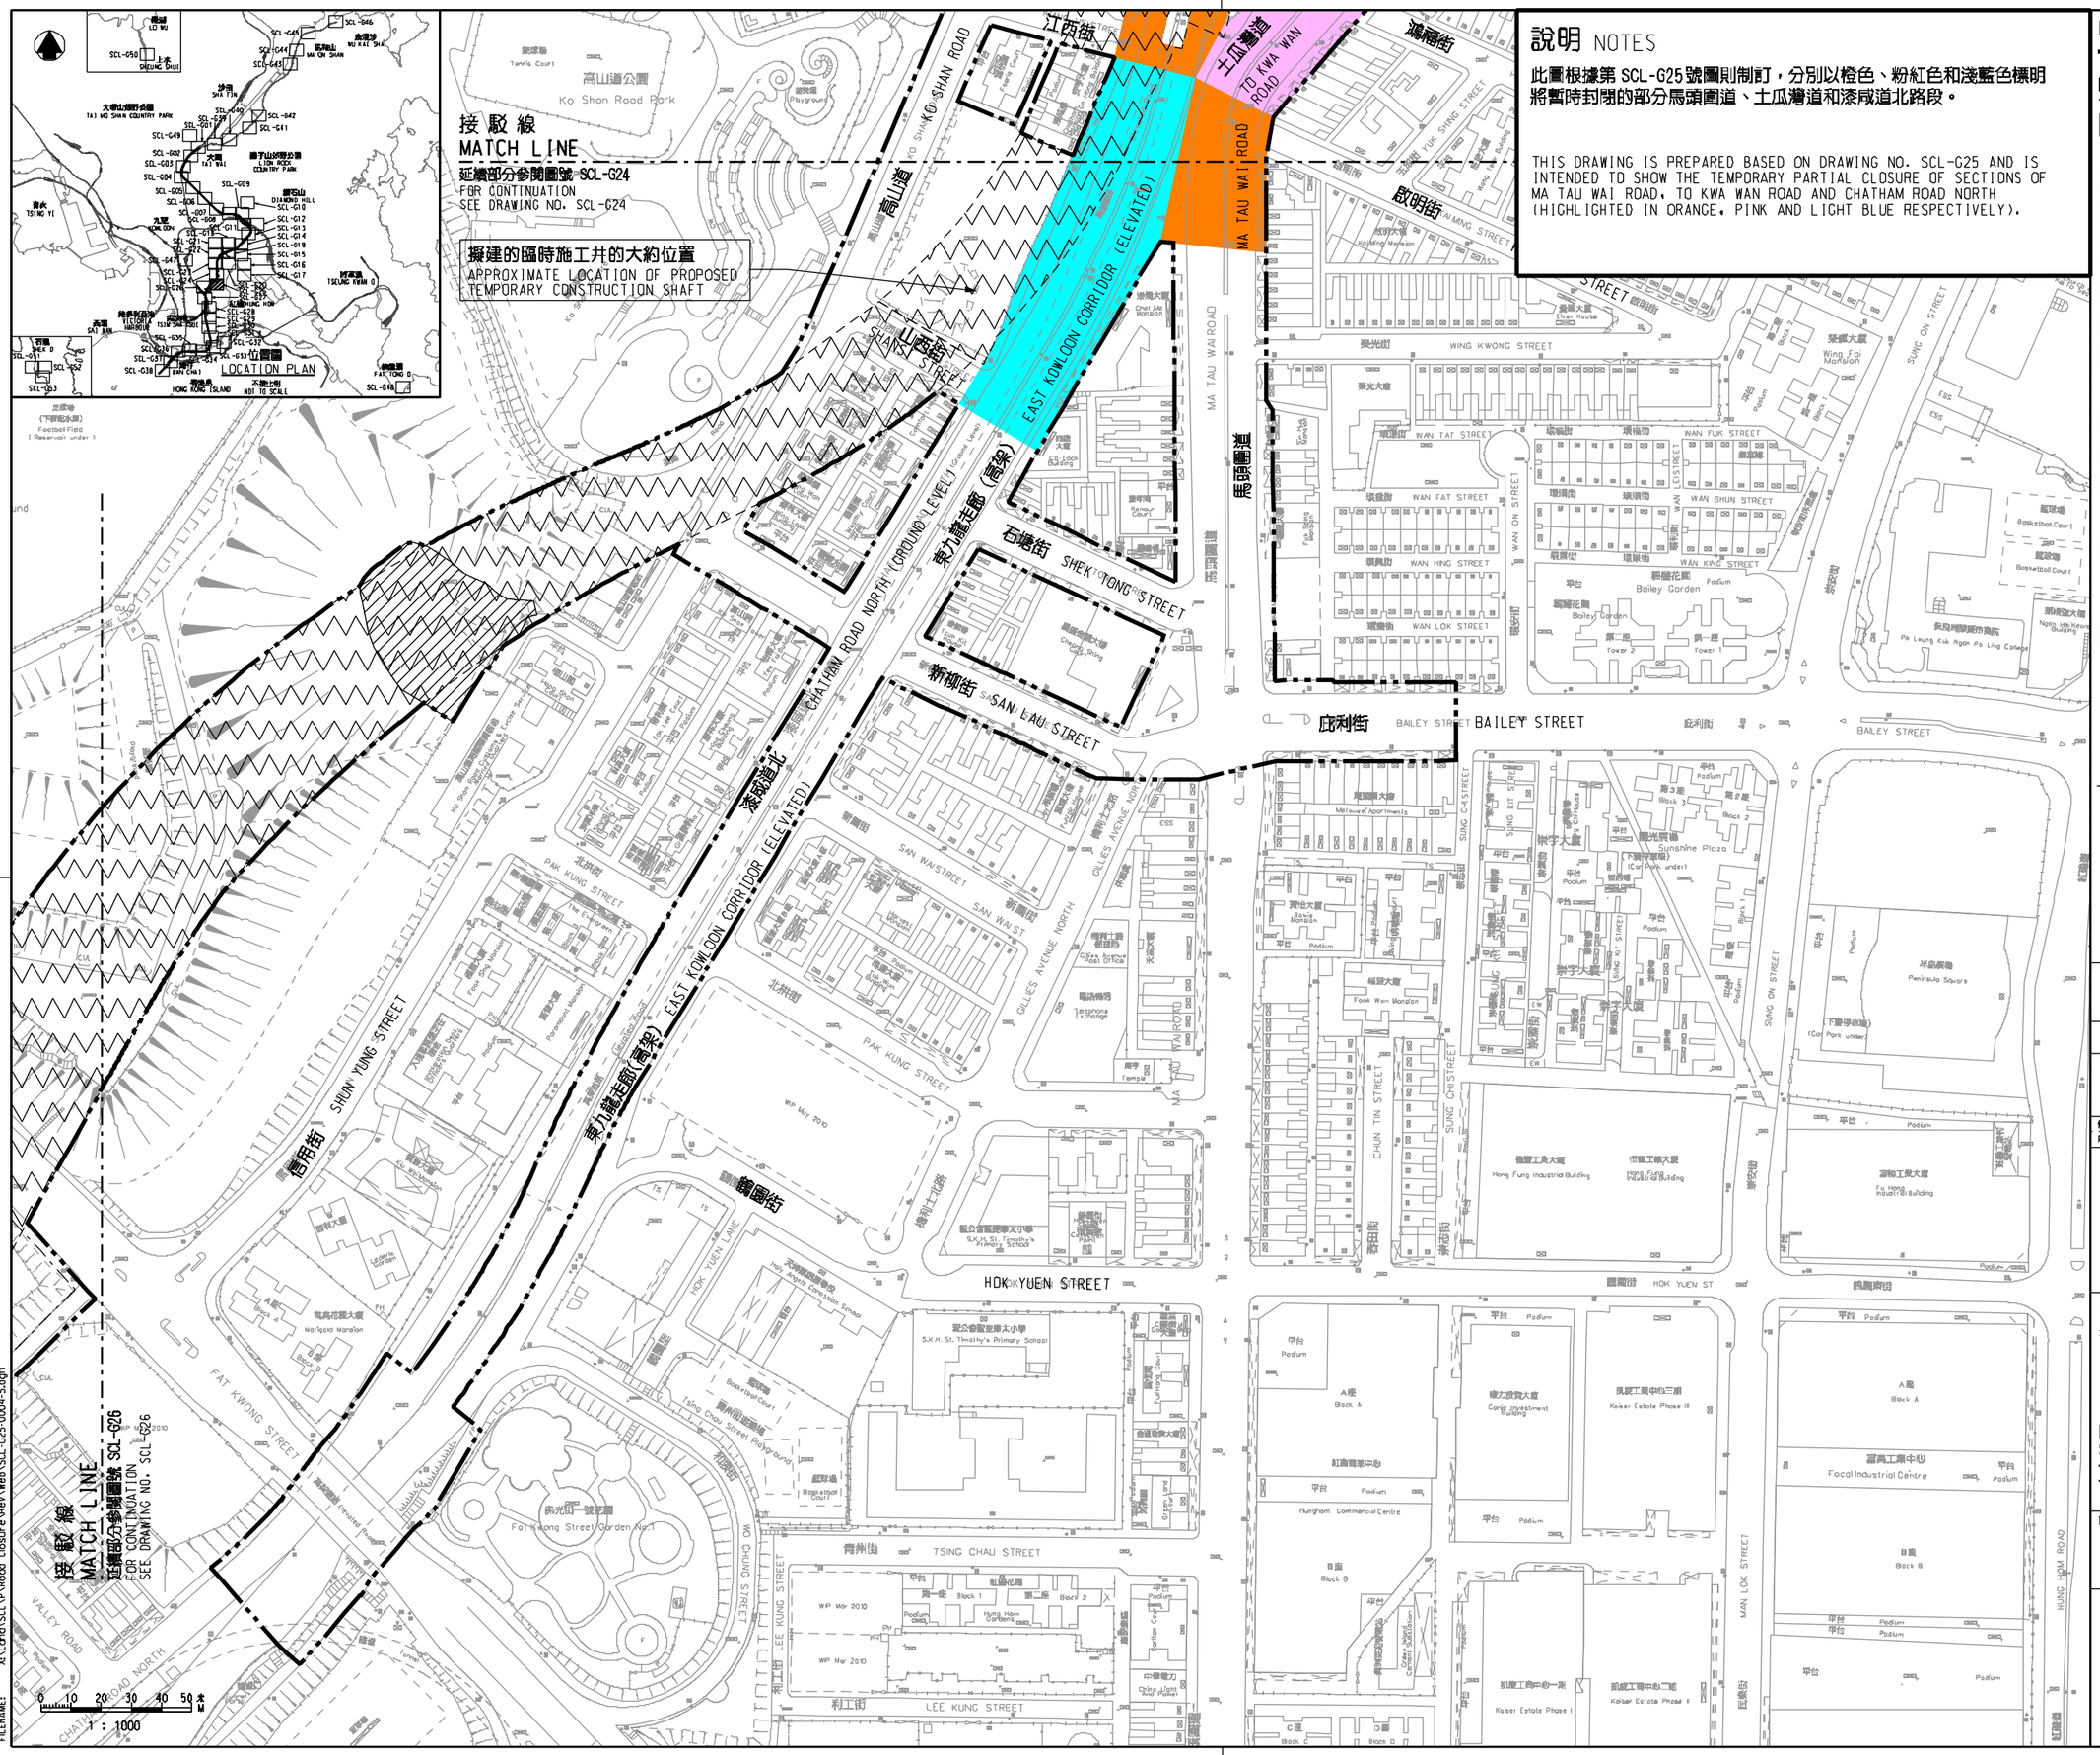

一般說明 GENERAL NOTES

1. 有關一般說明參閱圖號 SCL-G01.
FOR GENERAL NOTES, REFER TO DRAWING NO. SCL-G01.

修訂表
TABLE OF AMENDMENTS

修改 REV	日期 DATE	繪圖 BY	審核 SUB	負責 APP	說明 DESCRIPTION

SIGNED

王偉光 STEPHEN WONG

廉政公署 APPROVED FOR ISSUE	路政署 總工程師/鐵路拓展(1-3) CHIEF ENGINEER/ RAILWAY DEVELOPMENT (1-3) HIGHWAYS DEPARTMENT
29/9/2016	
發出日期 DATE OF ISSUE	

圖則名稱 DRAWING TITLE

鐵路條例(第519章)
沙田至中環線

暫時封閉馬頭圍道、土瓜灣道和漆咸道北路段

RAILWAYS ORDINANCE (CHAPTER 519)
SHATIN TO CENTRAL LINK
TEMPORARY CLOSURE OF SECTIONS OF MA TAU WAI ROAD, TO KWA WAN ROAD AND CHATHAM ROAD NORTH

圖號 DRAWING NO.
SCL/G25/0004/5

比例 SCALE
1:1000 (A1)
或如圖示
OR
AS SHOWN

香港特別行政區政府
THE GOVERNMENT OF THE HONG KONG SPECIAL ADMINISTRATIVE REGION
路政署
HIGHWAYS DEPARTMENT
鐵路拓展處
RAILWAY DEVELOPMENT OFFICE