DRAWING NO XRL - G44

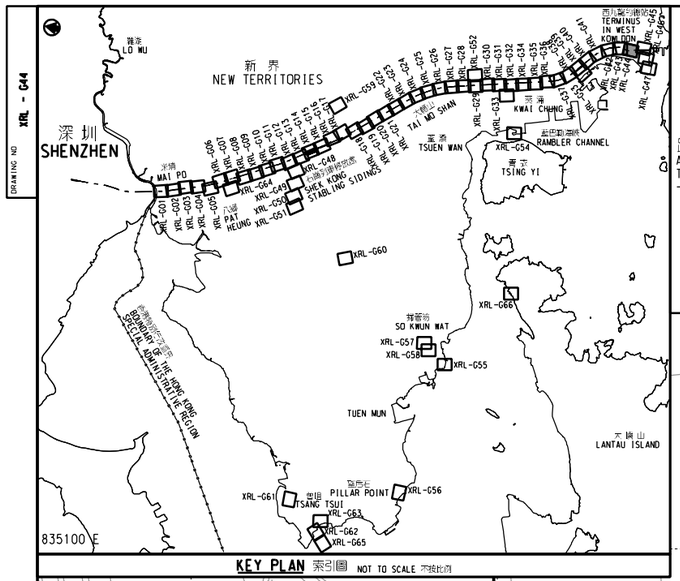

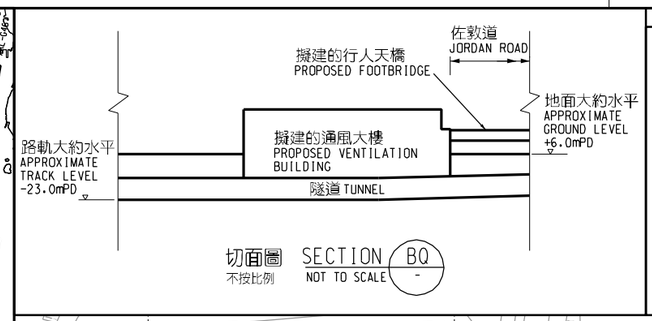

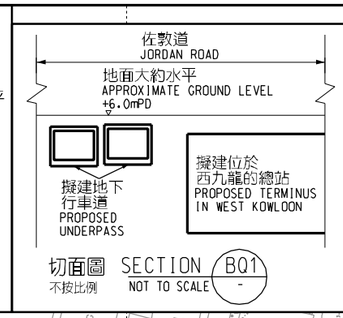

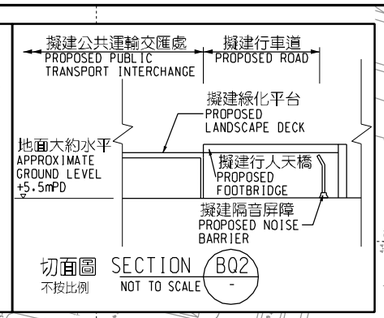

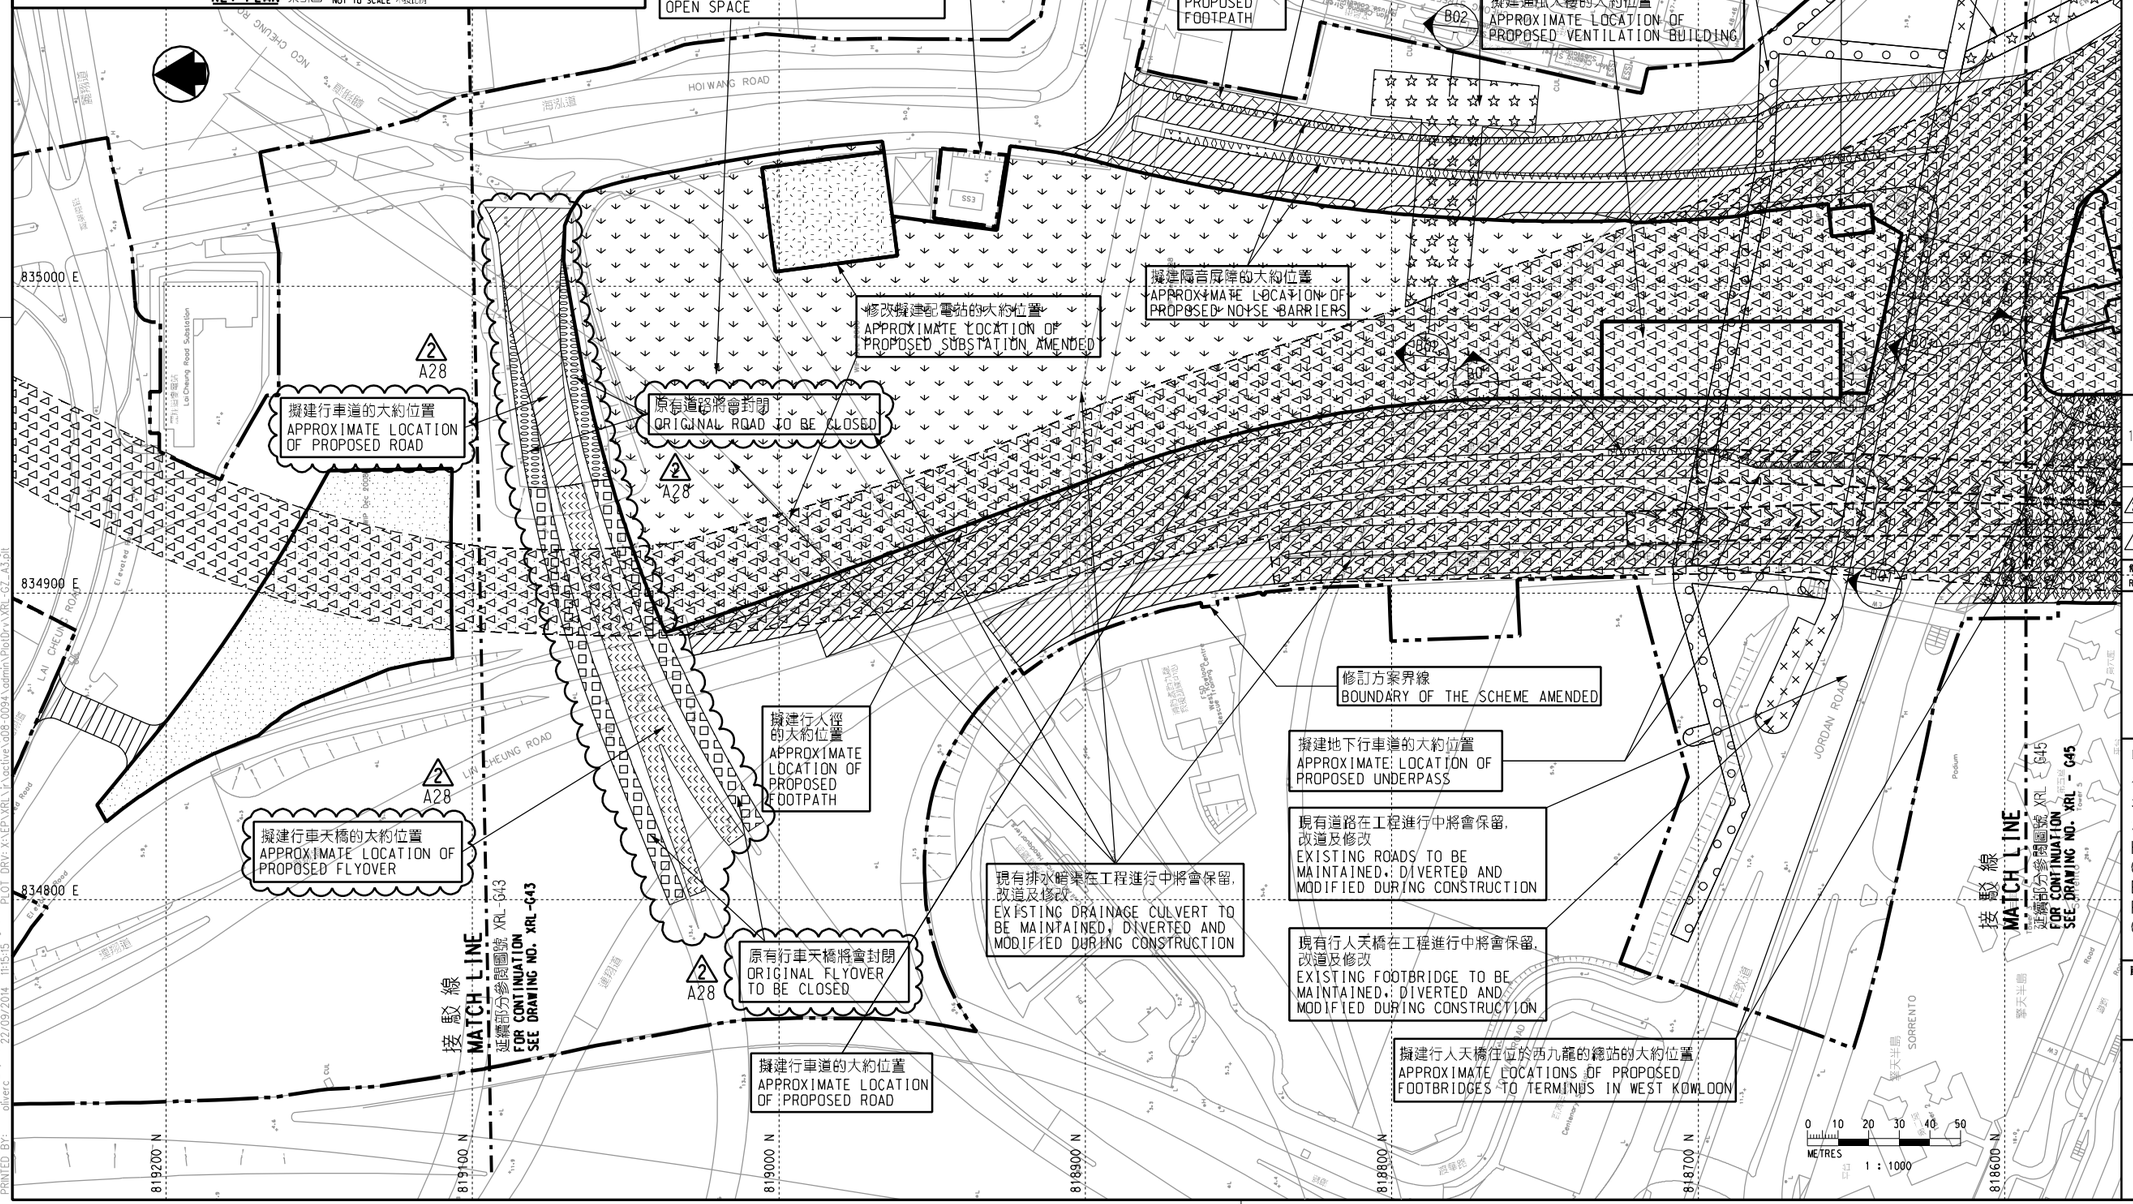

圖例 LEGEND

- 方案界線 BOUNDARY OF THE SCHEME
- 擬建的車站及其他鐵路設施 PROPOSED STATION AND OTHER RAILWAY FACILITIES
- 擬建的車站及其他鐵路設施(地下) PROPOSED STATION AND OTHER RAILWAY FACILITIES (UNDERGROUND)
- 擬建的鑽挖或挖掘或鑽爆隧道 PROPOSED BORED / MINED / DRILL AND BLAST TUNNEL
- 擬採用明挖回填法興建的鐵路設施或隧道 PROPOSED RAILWAY FACILITIES/TUNNEL BY CUT-AND-COVER METHOD
- 擬建的地下臨時建築通道 PROPOSED TEMPORARY UNDERGROUND CONSTRUCTION ACCESS
- 可能永久封閉的道路(包括行車道和行人徑) ROADS (INCLUDING CARRIAGEWAY AND FOOTPATH) WHICH MAY BE CLOSED PERMANENTLY
- 擬建的緊急車輛通道及行車道 PROPOSED EMERGENCY VEHICULAR ACCESS AND CARRIAGEWAY
- 擬建的行人徑 PROPOSED FOOTPATH
- 現有的行人天橋將受影響 EXISTING FOOTBRIDGE TO BE AFFECTED
- 擬建的臨時行人天橋/地面行人過路處 PROPOSED TEMPORARY FOOTBRIDGE / AT-GRADE PEDESTRIAN CROSSING
- 擬建的行人天橋 PROPOSED FOOTBRIDGE
- 可能在其上進行填海工程或其他工程的政府前灘或海床 GOVERNMENT FORESHORE OR SEABED OVER OR UPON WHICH RECLAMATION OR OTHER WORKS MAY BE CARRIED OUT
- 擬建的隔音屏障/隔音罩 PROPOSED NOISE BARRIER / NOISE ENCLOSURE
- 擬建的地下行車道 PROPOSED UNDERPASS
- 擬建的公共運輸交匯處/旅遊車與電單車停車位/綠化平台/公共空間 PROPOSED PUBLIC TRANSPORT INTERCHANGE / PARKING SPACES FOR COACH AND MOTORCYCLE / LANDSCAPE DECK / OPEN SPACE
- 可能永久封閉的行車天橋 FLYOVER WHICH MAY BE CLOSED PERMANENTLY
- 擬建的行車天橋 PROPOSED FLYOVER

2 / A28 圖則修改 DRAWING REVISION

1 / A1 修訂參考編號(參考憲報公告) AMENDMENT REFERENCE NUMBER (SEE GAZETTE NOTICE)

修訂範圍 AMENDMENT AREA

一般說明 GENERAL NOTES

1. 有關一般說明參閱圖號 XRL - G01.
   FOR GENERAL NOTES, REFER TO DRAWING NO. XRL - G01.

修訂表 TABLE OF AMENDMENTS

修改 REV	日期 DATE	繪圖 BY	核對 CADD	核對 CH	核准 DN	說明 DESCRIPTION
2	27 JUN 2014	CADD	CADD	CH	DN	修訂項目 A28 AMENDMENT ITEM A28
1	17 APR 2009	CADD	CADD	DW	PP	修訂項目 A16及 A17 AMENDMENT ITEMS A16 AND A17 修訂標題方格內容及索引圖 TITLE BOX AND KEY PLAN AMENDED

SIGNED 譚滿財 H C TAM

核准發出 APPROVED FOR ISSUE
路政署 HIGHWAYS DEPARTMENT
鐵路拓展處副處長(2) RAILWAY DEVELOPMENT (2)
政府工程師 GOVERNMENT ENGINEER

24/07/2014
發出日期 DATE OF ISSUE

圖則名稱 DRAWING TITLE

廣深港高速鐵路香港段 鐵路條例(第519章) 總體規劃圖則 66頁的第44頁

HONG KONG SECTION OF GUANGZHOU - SHENZHEN - HONG KONG EXPRESS RAIL LINK
RAILWAYS ORDINANCE (CHAPTER 519)
GENERAL LAYOUT PLAN SHEET 44 OF 66

圖號 DRAWING NO. XRL - G44

比例 SCALE 1:1000 (A1) 或如圖示 OR AS SHOWN

香港特別行政區政府
THE GOVERNMENT OF THE HONG KONG SPECIAL ADMINISTRATIVE REGION
路政署
HIGHWAYS DEPARTMENT
鐵路拓展處
RAILWAY DEVELOPMENT OFFICE

C:\Program Files\Bentley\V8i\Workspace\users\XRL\ent-rdc_2009\Amendments\Map\ref C:\Program Files\Bentley\V8i\Workspace\projects\untitled.pdf
C:\Program Files\Bentley\V8i\Workspace\projects\Hong Kong-Guangzhou-Shenzhen-Hong Kong Express Rail Link\Contract\Design\Amendments\Map\XRL-G44_Amendments_Map.dgn
22/09/2014 11:15:15 PLOT DRV: X:\EPS\XRL\Active\d08-0094\admin\PlotDrv\XRL-G2_A3.plt
PRINTED BY: oliverc