寶雲道 BOWEN ROAD

寶德臺
Borrett Mansions

寶雲道 BOWEN ROAD

港燈中心
Hongkong Electric Centre

港島中學
Island School

寶雲閣
Bowen Place

波老道 BORRETT ROAD

內地段第8211號的部分
PORTIONS OF
INLAND LOT NO. 8211

參線
REFERENCE LINES

13 14 15 16

A.S.O./E.M.S.D Depot Work Office(s)

Kennedy Road Zone Substation

Bowen Road Garden

Bowen's Lookout

Hong Villa

Mayfair Gardens

Fairlane Tower

Bowen Mansion

Birchwood Place

Park Fort Mansion

Catalina Mansion

Horizon Mansion

Glory Mansion

Mayfair Court

Mayfair Mansion

Grosvenor House

Mayfair Chalet

Mayfair Heights

Basketball Court

Tennis Court

Podium

Garage

Ramp

Pump Room

Fresh Water Service Reservoir

Magazine Gap Tunnel No. 1

Magazine Gap Tunnel No. 2

Cut

Fill

Slope

Drain

Culvert

Footbridge

Pedestrian Subway

Road

Path

Steps

Open Space

Government Quarters

Non Departmental Quarters

Hotel

Church

School

Police Station

Fire Station

Post Office

Telephone Exchange

Electricity Substation

Refuse Collection Point

Public Toilet

Public Convenience

Bus Stop

Taxi Stand

Minibus Stop

Pedestrian Crossing

Traffic Lights

Traffic Signs

Lamp Post

Flagpole

Tree

Shrub

Grass

Rock

Cliff

Boundary

Lot Boundary

Building

Roof

Overhead Bridge

Underpass

Tunnel

Viaduct

Retaining Wall

Fence

Gate

Barrier

Railway

Tramway

Cable Car

Ferry

Pier

Harbour

Sea

Reclamation

Contour

Spot Height

Survey Control Point

Benchmark

Grid

Scale

North

Key Plan

Index Plan

Location Plan

Legend

Notes

Table of Amendments

Approved for Issue

Date of Issue

Drawing Title

Drawing No.

Scale

Horizontal :

0 10 20 30 40 50米 M

1 : 1000

圖例 LEGEND

- 方案界線 BOUNDARY OF THE SCHEME
- 地段界線 LOT BOUNDARY
- 參線 REFERENCE LINE
- ① 參線標記 REFERENCE LINE MARK
- 建議收回的地層 UNDERGROUND STRATA PROPOSED TO BE RESUMED
- 擬建的車站及其他鐵路設施(地下) PROPOSED STATION AND OTHER RAILWAY FACILITIES (UNDERGROUND)

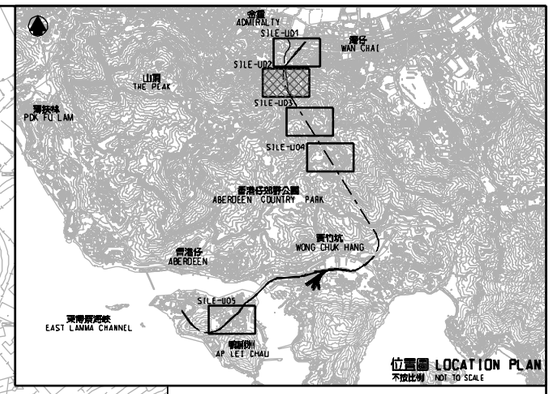

位置圖 LOCATION PLAN
不按比例 NOT TO SCALE

一般說明 GENERAL NOTES

1. 有關一般說明參考圖號 SILE-G01.
   FOR GENERAL NOTES, REFER TO DRAWING NO. SILE-G01.
2. 收回地層的細節在圖則第SILE-U06號顯示.
   DETAILS OF UNDERGROUND STRATA RESUMPTION ARE SHOWN IN DRAWING NO. SILE-U06.
3. 沿參線的切面立視圖顯示的正/負主水平基準均為約數.
   THE +/- mPDs SHOWN IN THE SECTIONAL ELEVATION ALONG REFERENCE LINE ARE APPROXIMATE.

修訂表
TABLE OF AMENDMENTS

修改 REV	日期 DATE	繪圖 BY	核對 SUB	批責 APP	說明 DESCRIPTION

何偉富 HO WAI FU
路政署
鐵路拓展處高級工程師(2)
GOVERNMENT ENGINEER/
RAILWAY DEVELOPMENT (2)
HIGHWAYS DEPARTMENT

獲准發出
APPROVED FOR ISSUE

發出日期 DATE OF ISSUE

圖則名稱 DRAWING TITLE

南港島線（東段）
鐵路條例(第519章)
收回地層圖則　6頁的第2頁

SOUTH ISLAND LINE (EAST)
RAILWAYS ORDINANCE (CHAPTER 519)
UNDERGROUND STRATA RESUMPTION PLAN
SHEET 2 OF 6

圖號 DRAWING NO. SILE-U02

比例 SCALE 1:1000 (A1) 或如圖示 OR AS SHOWN

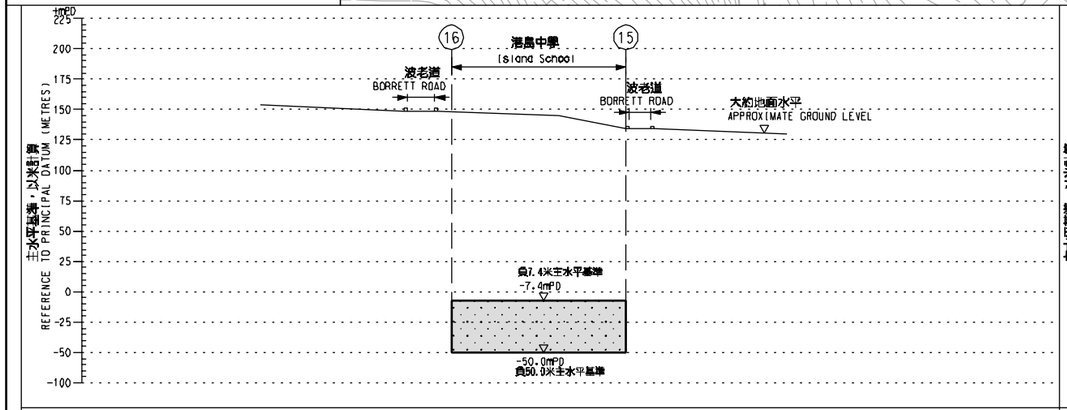

沿參線的切面立視圖 SECTIONAL ELEVATION ALONG REFERENCE LINE

HORIZONTAL :
0 10 20 30 40 50米 M
1 : 1000

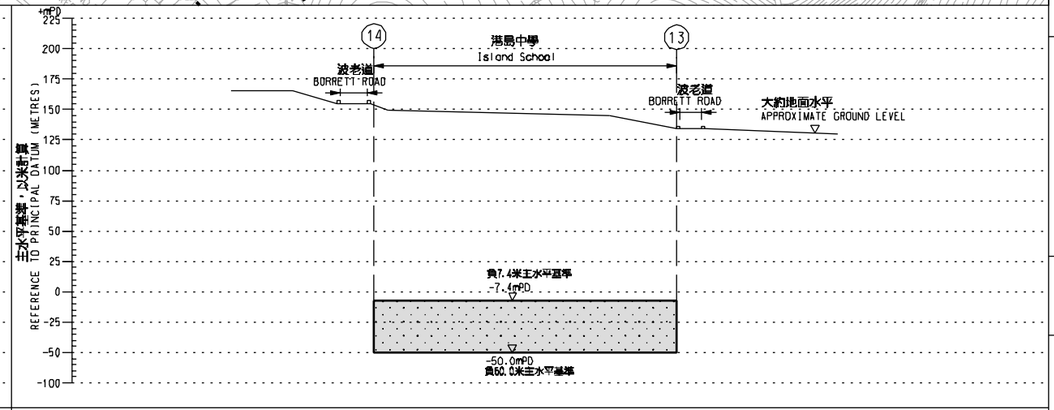

沿參線的切面立視圖 SECTIONAL ELEVATION ALONG REFERENCE LINE

HORIZONTAL :
0 10 20 30 40 50米 M
1 : 1000

香港特別行政區政府
THE GOVERNMENT OF THE HONG KONG SPECIAL ADMINISTRATIVE REGION
路政署
HIGHWAYS DEPARTMENT
鐵路拓展處
RAILWAY DEVELOPMENT OFFICE