DRAWING NO. WIL-U09

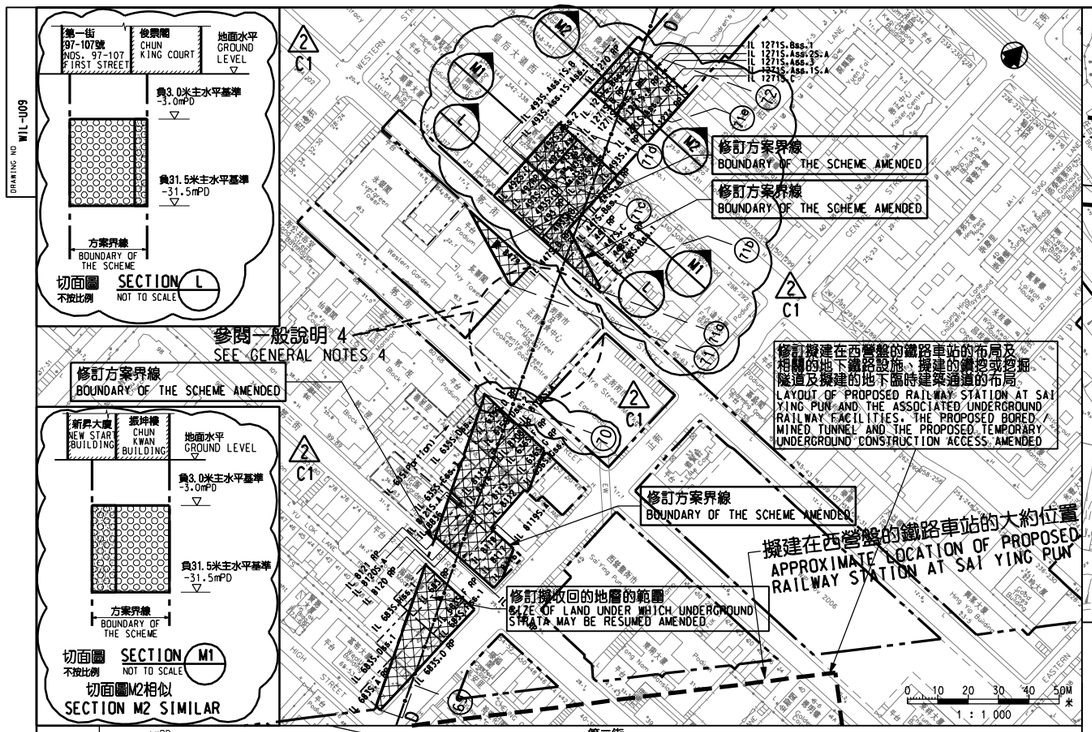

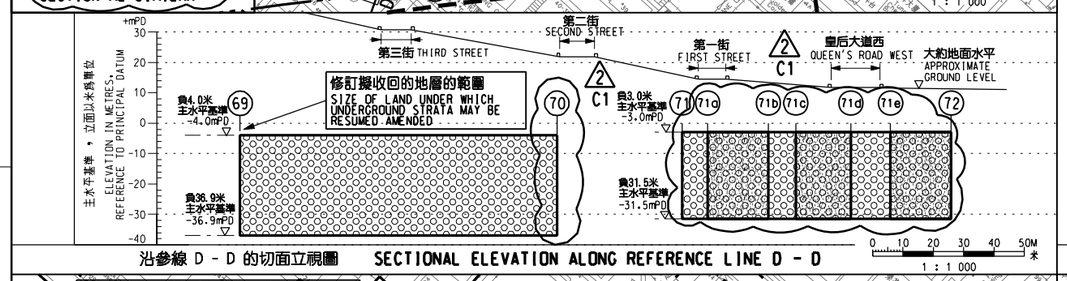

沿參線 D - D 的切面立視圖 SECTIONAL ELEVATION ALONG REFERENCE LINE D - D

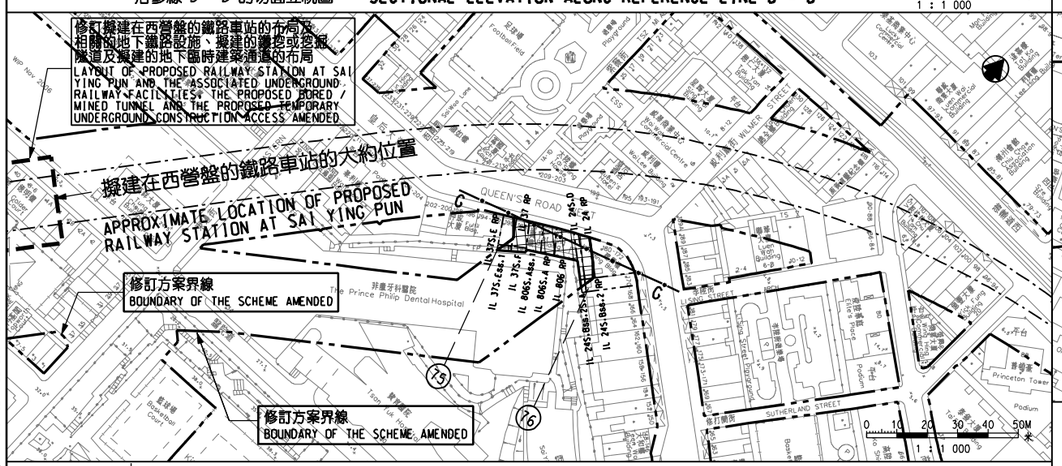

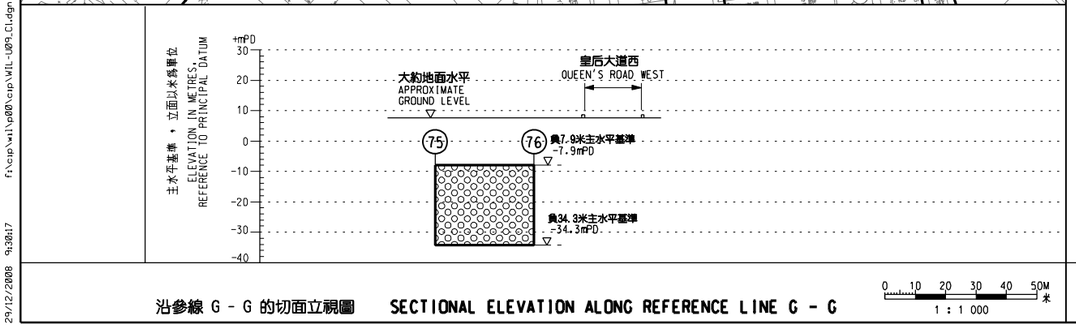

沿參線 G - G 的切面立視圖 SECTIONAL ELEVATION ALONG REFERENCE LINE G - G

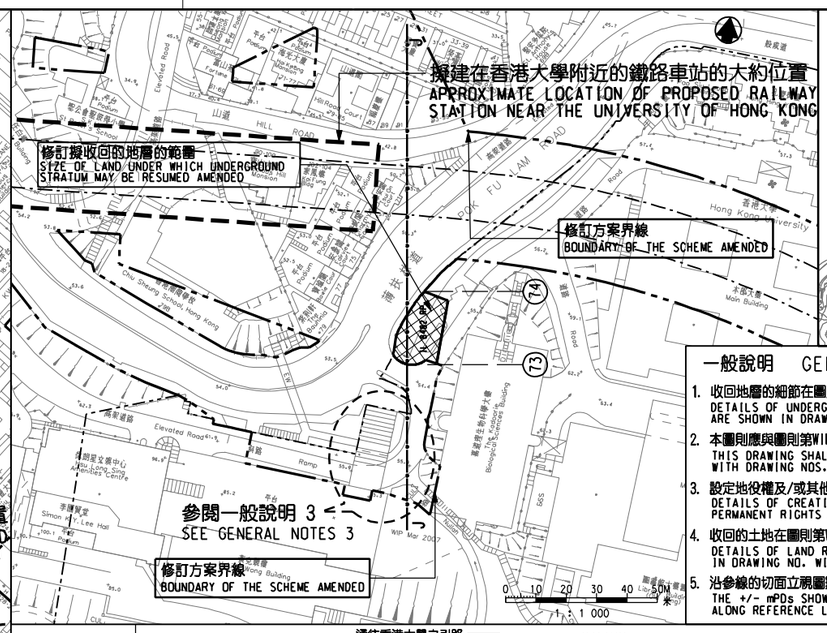

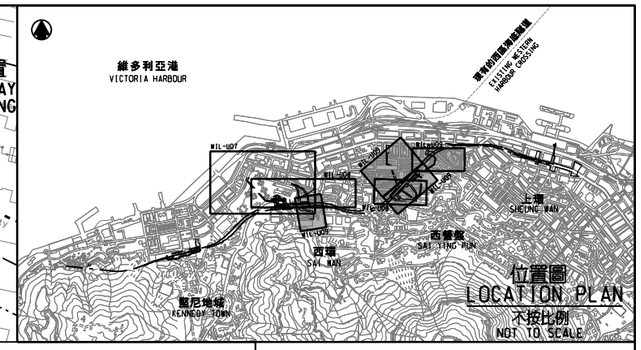

位置圖 LOCATION PLAN
不按比例 NOT TO SCALE

一般說明 GENERAL NOTES

1. 收回地層的細節在圖則第WIL-U10至WIL-U13號顯示。
   DETAILS OF UNDERGROUND STRATA RESUMPTION ARE SHOWN IN DRAWING NOS. WIL-U10 TO WIL-U13.
2. 本圖則應與圖則第WIL-U03 及 WIL-U05號並閱。
   THIS DRAWING SHALL BE READ IN CONJUNCTION WITH DRAWING NOS. WIL-U03 & WIL-U05.
3. 設定地役權及/或其他永久權利在圖則第WIL-R01號顯示。
   DETAILS OF CREATION OF EASEMENTS AND/OR OTHER PERMANENT RIGHTS ARE SHOWN IN DRAWING NO. WIL-R01.
4. 收回的土地在圖則第WIL-L02號顯示。
   DETAILS OF LAND RESUMPTION ARE SHOWN IN DRAWING NO. WIL-L02.
5. 沿參線的切面立視圖顯示的正/負主水平基準均為約數。
   THE +/- mPDs SHOWN IN THE SECTIONAL ELEVATION ALONG REFERENCE LINE ARE APPROXIMATE.

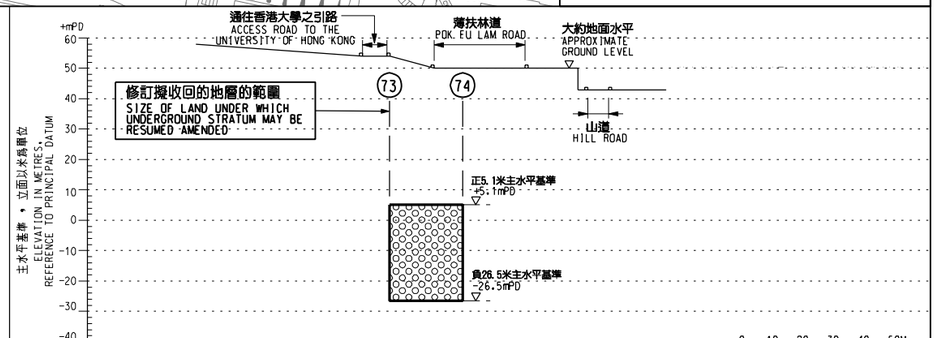

沿參線 J - J 的切面立視圖 SECTIONAL ELEVATION ALONG REFERENCE LINE J - J

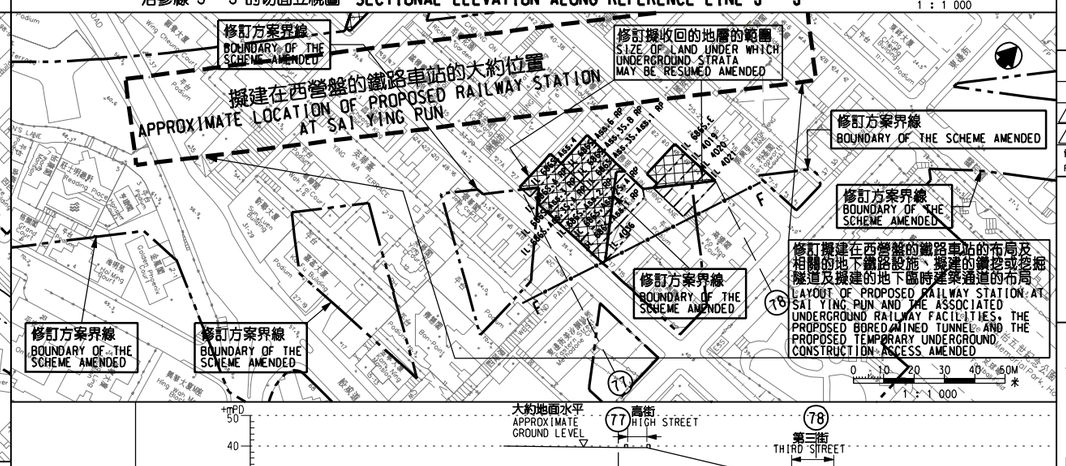

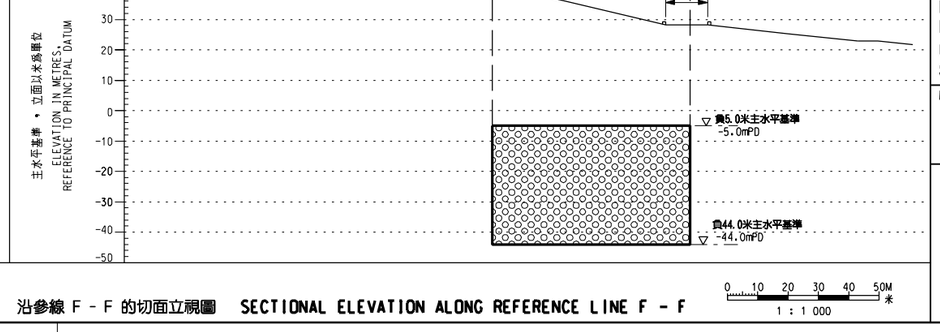

沿參線 F - F 的切面立視圖 SECTIONAL ELEVATION ALONG REFERENCE LINE F - F

圖例 LEGEND

- 方案界線 BOUNDARY OF THE SCHEME
- 可被收回地層的土地 LAND UNDER WHICH UNDERGROUND STRATA MAY BE RESUMED
- 可被收回的地層 UNDERGROUND STRATA WHICH MAY BE RESUMED (2 / C1)
- 可被收回地層的土地，但該地層內的任何現有樁柱及地基將不會被收回。 LAND UNDER WHICH UNDERGROUND STRATA MAY BE RESUMED. ANY EXISTING PILES AND FOUNDATIONS LOCATED WITHIN SUCH STRATA WILL NOT BE RESUMED
- 可被收回的地層，但該地層內的任何現有樁柱及地基將不會被收回。 UNDERGROUND STRATA WHICH MAY BE RESUMED. ANY EXISTING PILES AND FOUNDATIONS LOCATED WITHIN SUCH STRATA WILL NOT BE RESUMED
- 擬建的鐵路車站 PROPOSED RAILWAY STATION
- 擬建的路軌中線 PROPOSED RAILWAY TRACK CENTRE LINE
- 地段界線 LOT BOUNDARY
- 參線標記 REFERENCE LINE MARK (2)
- 參線 REFERENCE LINE
- IL 內地段 INLAND LOT
- RP 餘段 REMAINING PORTION
- S. 分段 SECTION
- ss. 小分段 SUB-SECTION
- 圖則修改 DRAWING REVISION (1 / C1)
- 更正參考編號(參考憲報公告) CORRECTION REFERENCE NUMBER (SEE GAZETTE NOTICE)
- 更正範圍 CORRECTION AREA

修訂表 TABLE OF AMENDMENTS

修改 REV	日期 DATE	繪圖 BY	核對 SUB	批准 APP	說明 DESCRIPTION
2	29 DEC 2008	KW	DN	PP	更正項目C 1 CORRECTION ITEM C1
1	25 AUG 2008	OC	DN	PP	修訂項目A 7 至A 1 9 , A 3 1 至A 3 5 AMENDMENT ITEMS A7 TO A19, A31 TO A35

林超雄 LAM CHIU HUNG
路政署 HIGHWAYS DEPARTMENT
鐵路拓展處副處長(1) GOVERNMENT ENGINEER/ RAILWAY DEVELOPMENT (1)

獲准發出 APPROVED FOR ISSUE
發出日期 DATE OF ISSUE

圖則名稱 DRAWING TITLE

鐵路條例(第519章)
地下鐵路(「地鐵」) - 西港島線
收回地層圖則 13頁的第9頁

RAILWAYS ORDINANCE (CHAPTER 519)
MASS TRANSIT RAILWAY ('MTR') - WEST ISLAND LINE
UNDERGROUND STRATA RESUMPTION PLAN
SHEET 9 OF 13

圖號 DRAWING NO. WIL-U09
比例 SCALE 1:1000 (A1) 或如圖示 OR AS SHOWN

香港特別行政區政府
THE GOVERNMENT OF THE HONG KONG SPECIAL ADMINISTRATIVE REGION
路政署 HIGHWAYS DEPARTMENT
鐵路拓展處 RAILWAY DEVELOPMENT OFFICE

29/12/2008 9:28:17 f:\cip\wil\p00\cnp\WIL-U09_C1.dgn Ref. WIL/P/00/CIP/P02/209