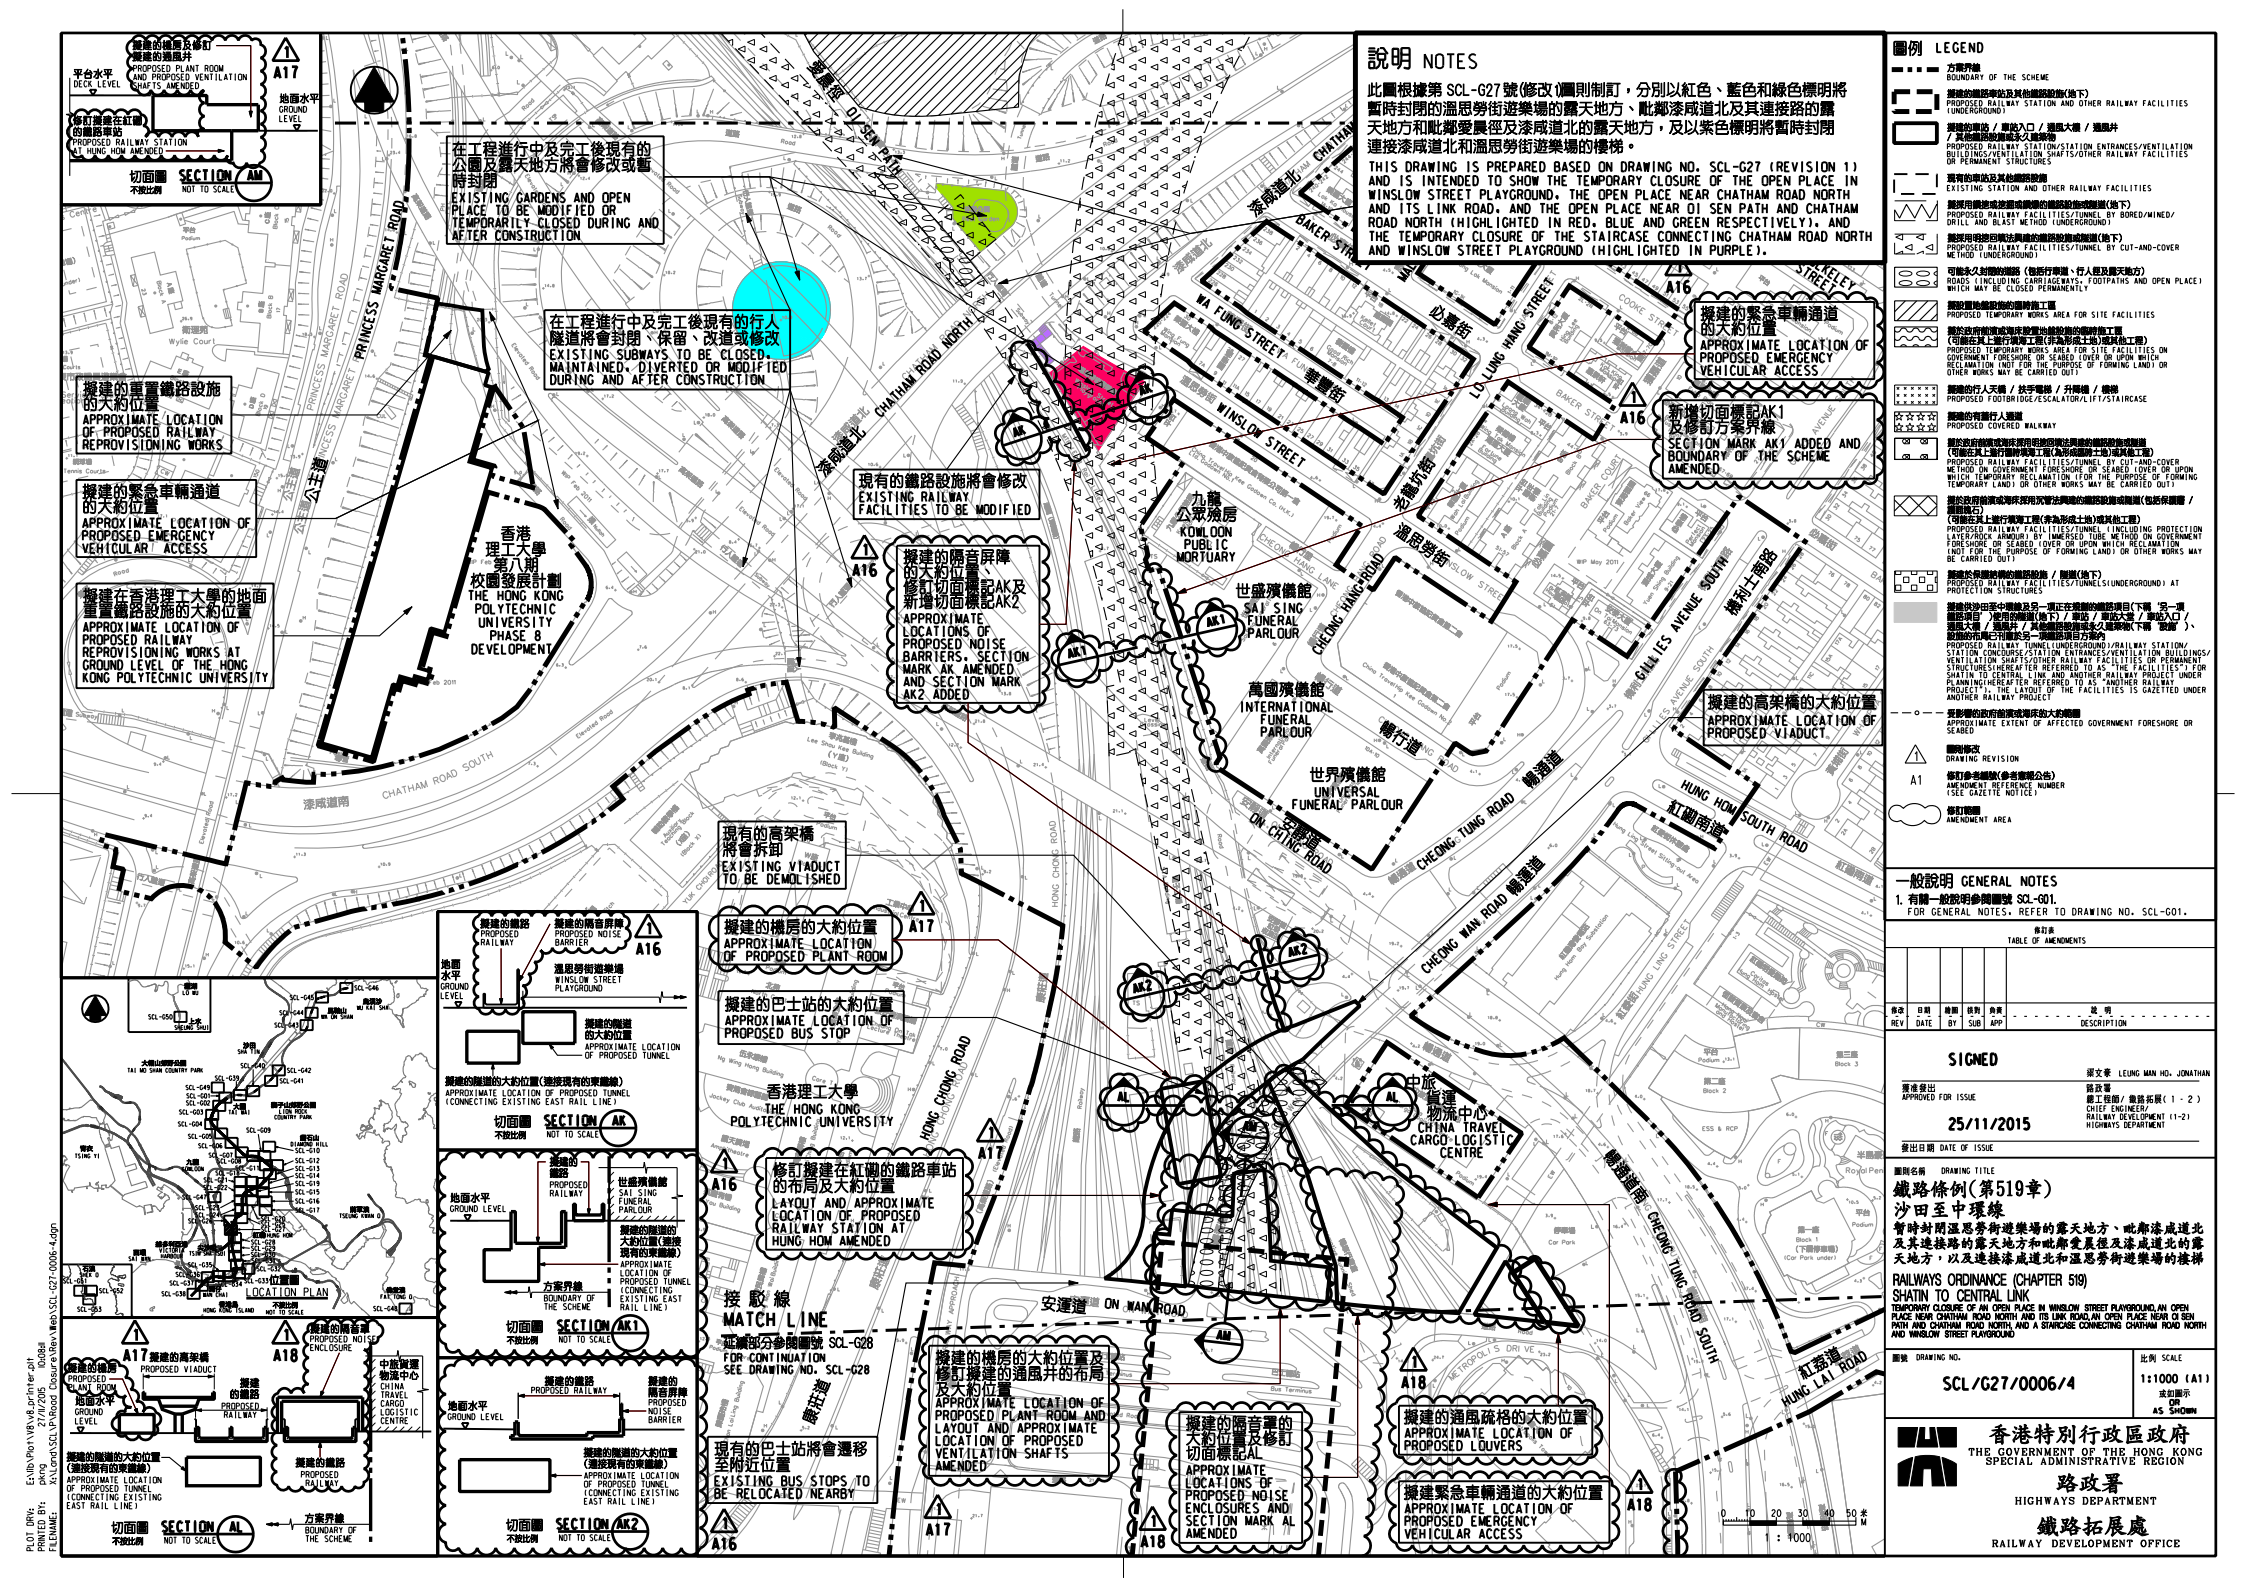
說明 NOTES
此圖根據第 SCL-G27 號(修改1)圖則制訂，分別以紅色、藍色和綠色標明將暫時封閉的溫思勞街遊樂場的露天地方、毗鄰漆咸道北及其連接路的露天地方和毗鄰愛晨徑及漆咸道北的露天地方，及以紫色標明將暫時封閉連接漆咸道北和溫思勞街遊樂場的樓梯。
THIS DRAWING IS PREPARED BASED ON DRAWING NO. SCL-G27 (REVISION 1) AND IS INTENDED TO SHOW THE TEMPORARY CLOSURE OF THE OPEN PLACE IN WINSLOW STREET PLAYGROUND, THE OPEN PLACE NEAR CHATHAM ROAD NORTH AND ITS LINK ROAD, AND THE OPEN PLACE NEAR OI SEN PATH AND CHATHAM ROAD NORTH (HIGHLIGHTED IN RED, BLUE AND GREEN RESPECTIVELY), AND THE TEMPORARY CLOSURE OF THE STAIRCASE CONNECTING CHATHAM ROAD NORTH AND WINSLOW STREET PLAYGROUND (HIGHLIGHTED IN PURPLE).
圖例 LEGEND
一般說明 GENERAL NOTES
1. 有關一般說明參閱圖號 SCL-G01.
FOR GENERAL NOTES, REFER TO DRAWING NO. SCL-G01.
修訂表
TABLE OF AMENDMENTS
SIGNED
APPROVED FOR ISSUE
25/11/2015
DATE OF ISSUE
DRAWING TITLE
鐵路條例(第519章)
沙田至中環線
暫時封閉溫思勞街遊樂場的露天地方、毗鄰漆咸道北及其連接路的露天地方和毗鄰愛晨徑及漆咸道北的露天地方，以及連接漆咸道北和溫思勞街遊樂場的樓梯
RAILWAYS ORDINANCE (CHAPTER 519)
SHATIN TO CENTRAL LINK
TEMPORARY CLOSURE OF AN OPEN PLACE IN WINSLOW STREET PLAYGROUND, AN OPEN PLACE NEAR CHATHAM ROAD NORTH AND ITS LINK ROAD, AN OPEN PLACE NEAR OI SEN PATH AND CHATHAM ROAD NORTH, AND A STAIRCASE CONNECTING CHATHAM ROAD NORTH AND WINSLOW STREET PLAYGROUND
DRAWING NO.
SCL/G27/0006/4
1:1000 (A1)
AS SHOWN
香港特別行政區政府
THE GOVERNMENT OF THE HONG KONG SPECIAL ADMINISTRATIVE REGION
路政署
HIGHWAYS DEPARTMENT
鐵路拓展處
RAILWAY DEVELOPMENT OFFICE